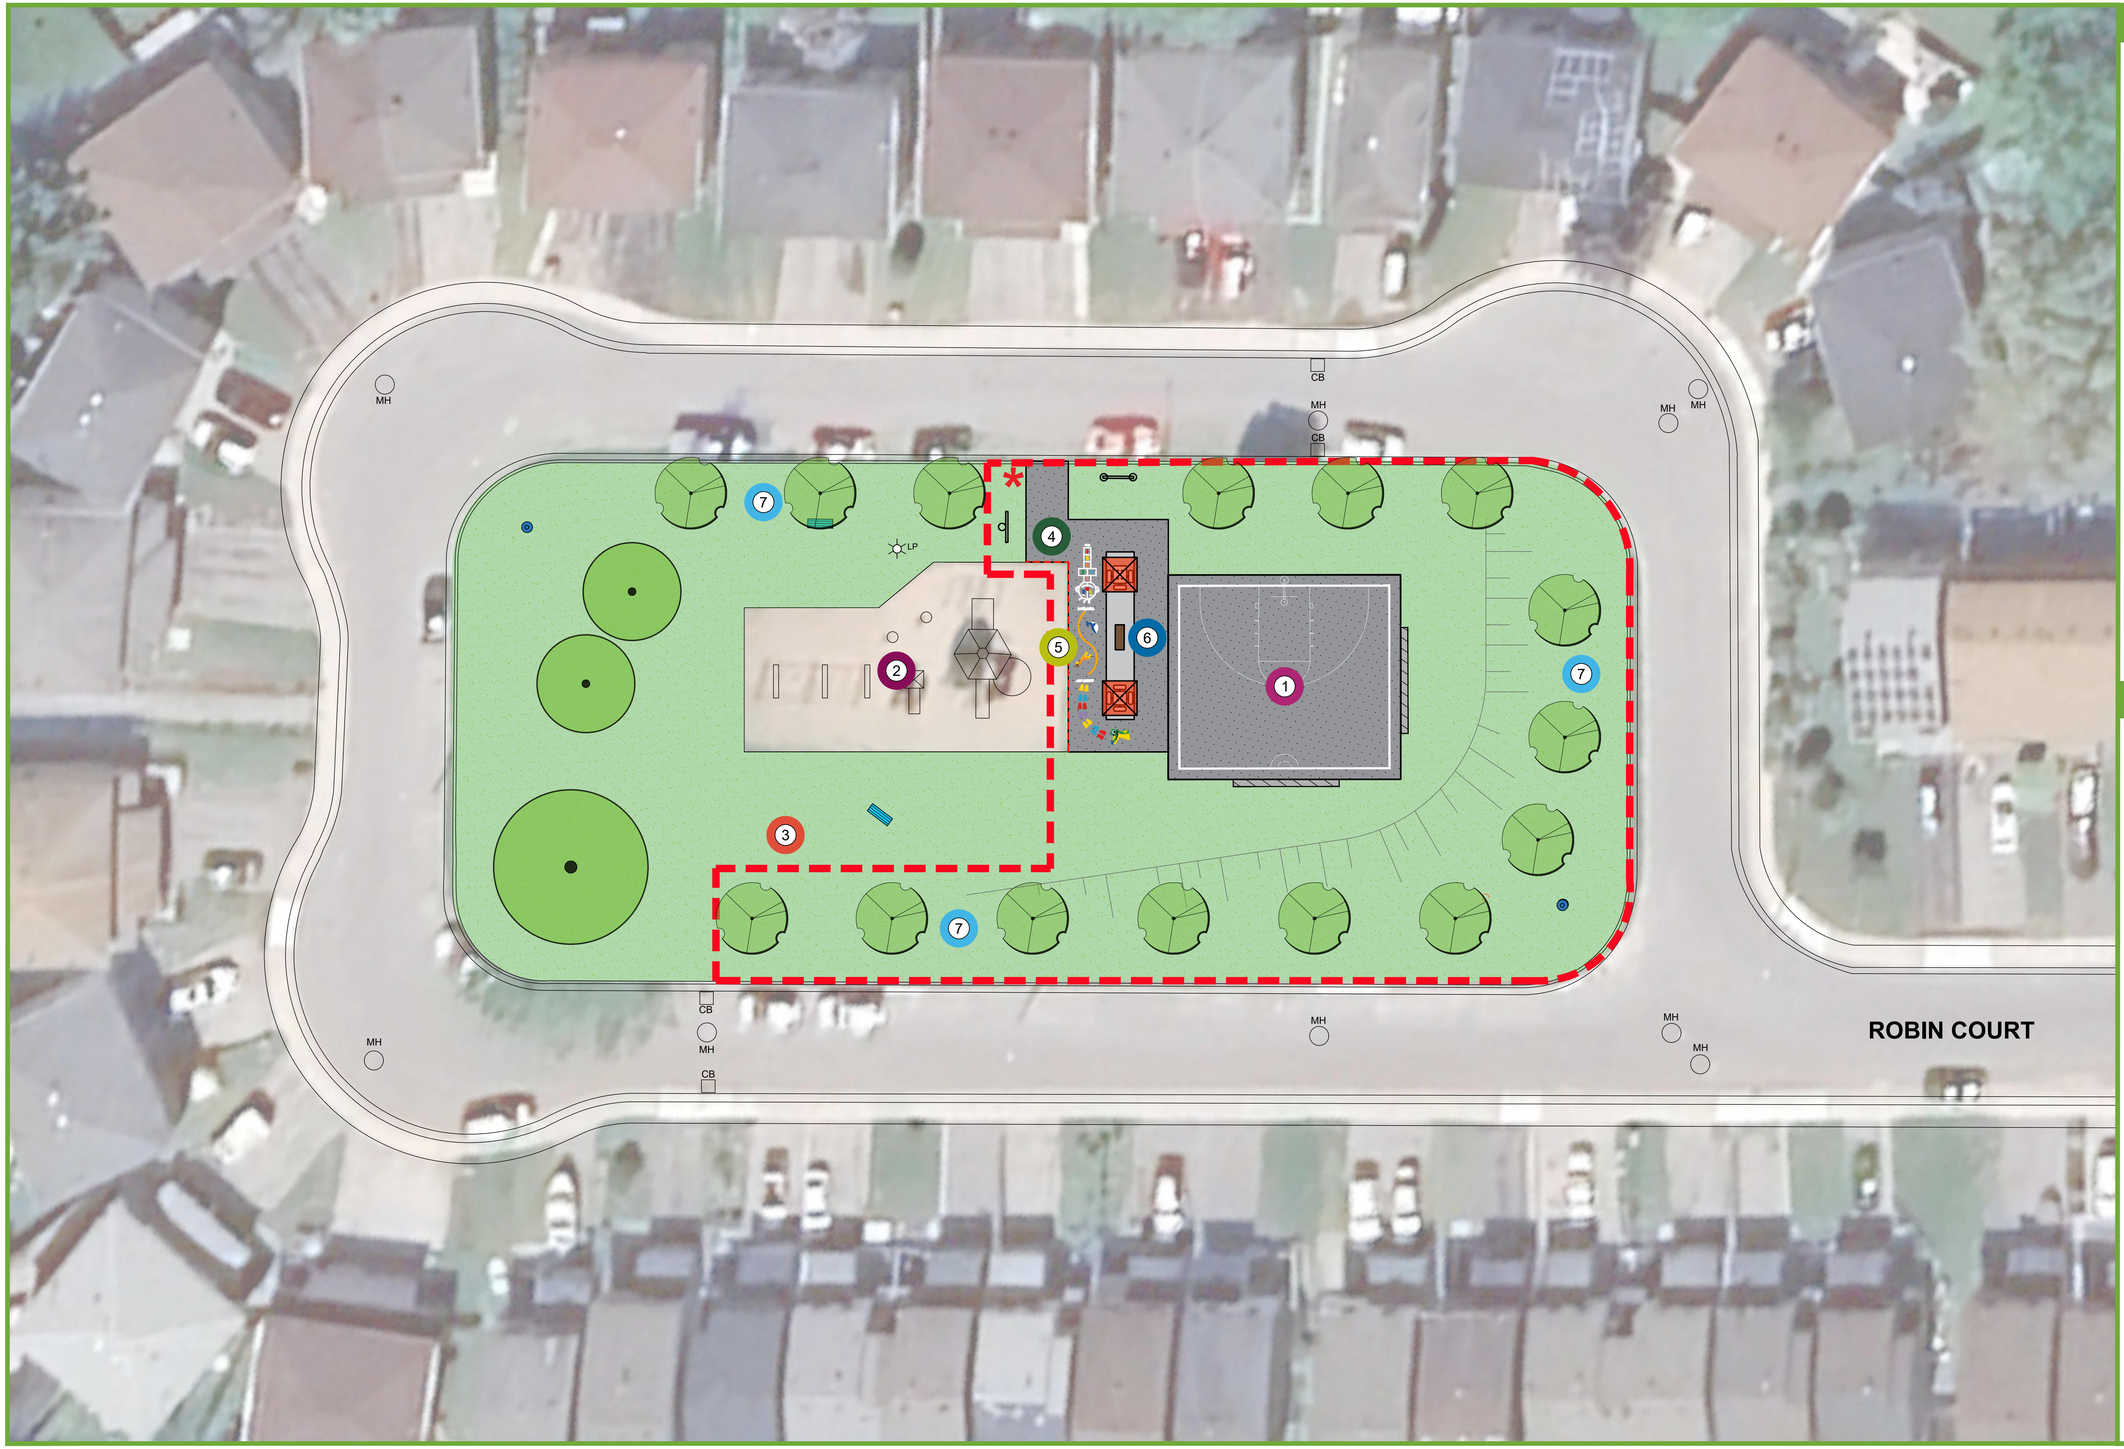


LEGEND

- LIMIT OF PROJECT REDEVELOPMENT
- NEW PLAY EDGE
- ASPHALT PAVING
- CONCRETE PAVING
- SOD
- CONCRETE SEAT WALL
- EXISTING TREE TO REMAIN
- DECIDUOUS TREE
- EXISTING HYDRANT TO REMAIN
- RELOCATED LITTER RECEPTACLE
- RELOCATED PARK SIGN
- RELOCATED PARK RULES SIGN
- PROPOSED BACKLESS BENCH
- EXISTING BENCH TO REMAIN
- GATHERING TABLE WITH UMBRELLA (3-SEATER AND 4-SEATER)
- EXISTING SLOPE TO REMAIN
- LP EXISTING LIGHT POLE TO REMAIN

KEYS

1. HALF-SIZED UNLIT BASKETBALL COURT (SURVEY RESPONDENTS APPRECIATED THE EXPANDED OPPORTUNITIES FOR A WIDER RANGE OF USERS AT ROBIN COURT PARK)
2. EXISTING PLAYGROUND TO REMAIN (OUTSIDE OF THE SCOPE OF THE SUBJECT PLAY COURT CONSTRUCTION PROJECT)
3. EXISTING OPEN LAWN TO REMAIN
4. ASPHALT WALKWAY (TO IMPROVE ACCESSIBILITY AND CIRCULATION TO PARK FACILITIES)
5. LINE PAINTED HOPSCOTCH (SURVEY RESPONDENTS EXPRESSED AN INTEREST IN LINE PAINTED ACTIVITIES)
6. CENTRALIZED GATHERING SPACE (SURVEY RESPONDENTS EXPRESSED A STRONG INTEREST IN ADDITIONAL SEATING AND SHADE AROUND THE EXISTING PARK FACILITIES)
7. TREE PLANTING (SURVEY RESPONDENTS IDENTIFIED SHADE AND NATURALIZATION AS HIGH PRIORITIES)

NOTES:

- A WALKWAY CONNECTION TO THE EXISTING PATHWAY LEADING TO BLUEJAY DRIVE WILL BE CONSIDERED DURING THE FUTURE PLAYGROUND REDEVELOPMENT.
- THE LINE-PAINTED HOPSCOTCH IS SHOWN FOR ILLUSTRATIVE PURPOSES ONLY AND MAY NOT BE INSTALLED AS DEPICTED.

Barrie

landscape planning
LANDSCAPE ARCHITECTS

LATITUDE 67 LTD

NORTH

1:200
@24" x 36"

0 5 10 20

ROBIN COURT PARK

FINAL CONCEPT

30 ROBIN COURT
OCTOBER 2, 2024